



Permit #F00031999-A

FilmL.A., Inc.
1201 W. 5th Street, Suite T-800
Los Angeles, CA 90017
t: (213)977-8600 - f: (213)977-8601
www.filmla.com

Summary Information**Permit No:** F00031999-A**Type of Permit:** FILMING**Release Date:** 10/01/2010**Production Company** RSA FILMS**Producer** Martha Davis**Insured Company Name** RSA FILMS**Director** Hendrik Hansen

Contact Phone No. 1 310-659-1577

1st AD John Wildermuth

Contact Phone No. 2

Production Manager Alex Ugelow

Fax

Address 634 LA PEER DR
LOS ANGELES, California 90069**FilmL.A. Coordinator** Adrian Fayad**Production Title** MERCEDES**Location Manager** John Rizzi**Type of Production** Commercial - StandardPrimary Phone Mobile - 310-729-3368
Secondary Phone Office - 310-659-1577**Location Assistant** Denise WheelerPrimary Phone Office - 818-347-9929
Secondary Phone**Fees**

Posting 300 \$69.00

Total Permit Fee \$24,735.00

Posting 600 \$138.00

Number of Locations 4

Posting 900 \$207.00

Posting 1800 \$414.00

Posting Max \$690.00

Notification Charge \$465.00

LA CITY LANE AND STREET CLOSURE FEE \$936.00

FILMLA FILM PERMIT RIDER FEE \$100.00

LAUSD CUSTODIAL FEES \$496.00

FILMLA MONITOR FEES \$240.00

FILMLA MONITOR FEES OVERTIME \$180.00

FILMLA MONITOR FEES - DOUBLE TIME \$300.00

LAUSD CENTRAL HIGH SCHOOL FILM USE FEE \$10,000.00

LAUSD CENTRAL HIGH SCHOOL FILM USE ADDL \$500.00
HOURLAUSD CENTRAL HIGH SCHOOL SECURITY \$10,000.00
DEPOSIT



FilmL.A., Inc.
1201 W. 5th Street, Suite T-800
Los Angeles, CA 90017
t: (213)977-8600 - f: (213)977-8601
www.filmla.com

Summary Information**Location****Location 1 of 4****Page 1 of 1**

Permit Number F00031999-A
Production Company RSA FILMS
Insured Company RSA FILMS
Production Title MERCEDES

Location Manager John Rizzi
Primary Phone Mobile - 310-729-3368
Secondary Phone Office - 310-659-1577

Location Address 10 Frwy, 110 Frwy, 101 Frwy, Alameda Inclusive (Excluding Freeways), Los Angeles, CA, 90071

Location Name DOWNTOWN GRID

Location Type Driving grid

Location Description Downtown Grid

Film Dates 10/2/2010 - 10/2/2010 06:00 - 21:00

Open or Closed to the Public Open

Generic Conditions All vehicles must be parked on private property
Must comply with attached conditions
No Cast and Crew parking on areas streets.
No interference with merchant activity
No stopping and setting up in residential areas before 7am or after 10pm without prior approval
No stopping or setting up in front of merchants or residents without prior approval
Number of uniformed officers listed on the permit is a minimum requirement. Permittee remains responsible for deploying a sufficient number of uniformed officers to provide traffic and crowd control to ensure the safety of the film crew and the public.

Equipment on Location	Type	Quantity	Personnel on Location	Type	Quantity
	Camera cars	2		Cast	5
	Picture vehicles	5		Crew	20
	Process Trailer	1		Off-Duty/Retired LAPD Officer(s)	4
	Vans	2			

Filming Activities Car-to-Car; Driving shots; Intermittent traffic control - 2 minutes standard; Process Trailer; Running & tow shots.;

Jurisdiction **Political:** Multiple Jurisdictions

Police: Los Angeles Police Department

Fire: Los Angeles City

Thomas Guide **Page:** 634

Grid: E4

Location Notes Must Comply with Attached Downtown Conditions

Approvals LOS ANGELES POLICE DEPARTMENT

Mark Buck

Parking **Base Camp**
Location Type : Private Parking Lot

Crew Parking
Location Type : Private Parking Lot



FilmL.A., Inc.
1201 W. 5th Street, Suite T-800
Los Angeles, CA 90017
t: (213)977-8600 - f: (213)977-8601
www.filmla.com

Summary Information**Location****Location 2 of 4****Page 1 of 2**

Permit Number F00031999-A
Production Company RSA FILMS
Insured Company RSA FILMS
Production Title MERCEDES

Location Manager John Rizzi
Primary Phone Mobile - 310-729-3368
Secondary Phone Office - 310-659-1577

Location Address 450 N Grand Ave, Los Angeles, CA, 90012

Location Type School

Location Description CENTRAL LOS ANGELES NEW HIGH SCHOOL #9

Prep Dates 9/29/2010 - 9/29/2010 06:30 - 20:00

Film Dates 10/2/2010 - 10/2/2010 05:00 - 21:00

Open or Closed to the Public Closed

Generic Conditions All vehicles must be parked on private property
Must comply with attached conditions
No Cast and Crew parking on areas streets.
No interference with vehicular or pedestrian traffic

Please see attached documents RSA. CLOSURE CESAR CHAVEZ.pdf
RSA. GRAND AVE.pdf

Equipment on Location	Type	Quantity	Personnel on Location	Type	Quantity
	5 or 10 ton trucks	3		Cast	5
	Cast/Crew vehicles	60		Crew	65
	Cube Trucks	8		Extras	50
	Generator	1		FilmL.A. Monitor(s)	1
	Honey Wagons	1		Off-Duty/Retired LAPD Officer(s)	2
	Motor Homes	2		Spot Check	1
	Vans	3			

Filming Activities Drive by; Drive ups & away; Equipment on sidewalk, in curb lane & across street; Interior and exterior dialogue; Intermittent pedestrian control; Intermittent traffic control - 2 minutes standard; activity in auditorium, crane on field and playground area, driving on plaza, 50 extras ; dolly tracks ; park bench on sidewalk ; walk bys ; condor in curb lane closure;

Jurisdiction **Political:** Los Angeles City - Council District 14
Police: Los Angeles Police Department
Fire: Los Angeles City

Thomas Guide **Page:** 634

Grid: F3

Location Notes MAY REQUIRE UP TO TWO FILM L.A. MONITORS DEPENDING ON ACTIVITY

Approvals LOS ANGELES POLICE DEPARTMENT
LOS ANGELES CITY DEPARTMENT OF PUBLIC WORKS
FILMLA. CLOSURES

Mark Buck
Janice Takimoto
Joshua Mingo

Coordinator Note SPOT CHECK PER INS. ROTH.

Coordinator Note FILM LA MONITOR REQUIRED. 10/2; 0400-2100 HOURS.



FilmL.A., Inc.
1201 W. 5th Street, Suite T-800
Los Angeles, CA 90017
t: (213)977-8600 - f: (213)977-8601
www.filmla.com

Summary Information**Location****Location 2 of 4****Page 2 of 2**

Permit Number F00031999-A
Production Company RSA FILMS
Insured Company RSA FILMS
Production Title MERCEDES

Location Manager John Rizzi
Primary Phone Mobile - 310-729-3368
Secondary Phone Office - 310-659-1577

Coordinator Note RIDER A - RELEASES LOCATION

Parking Base Camp
Location Type : Location

Crew Parking
Location Type : LAUSD Property

Lane / Full Closure B/S CURB LANE CLOSURE GRAND AVE., CESAR CHAVEZ AVE - 101 FREEWAY
Approximate Footage 0 - 300

Date(s) 10/2/2010 to 10/2/2010

Time(s) 05:00 to 21:00

Lane / Full Closure S/S CURB LANE CESAR CHAVEZ AVE., GRAND AVE - HILL ST.
Approximate Footage 0 - 300

Date(s) 10/2/2010 to 10/2/2010

Time(s) 05:00 to 21:00



FilmL.A., Inc.
1201 W. 5th Street, Suite T-800
Los Angeles, CA 90017
t: (213)977-8600 - f: (213)977-8601
www.filmla.com

Summary Information**Location****Location 3 of 4****Page 1 of 2**

Permit Number F00031999-A
Production Company RSA FILMS
Insured Company RSA FILMS
Production Title MERCEDES

Location Manager John Rizzi
Primary Phone Mobile - 310-729-3368
Secondary Phone Office - 310-659-1577

Location Address Upper Grand Av., W 2nd St - W 4th St, Los Angeles, CA, 90012

Location Type Street

Film Dates 10/2/2010 - 10/2/2010 05:00 - 22:00

Open or Closed to the Public Open

Generic Conditions All travel lanes and bike lanes shall be closed per the WATCH manual.
Community Survey Obtained
Equipment vehicles may park on one side of street
Must comply with attached conditions
Must Maintain 5' Clearance on Sidewalks/Walkways
No Cast and Crew parking on areas streets.
Number of uniformed officers listed on the permit is a minimum requirement. Permittee remains responsible for deploying a sufficient number of uniformed officers to provide traffic and crowd control to ensure the safety of the film crew and the public.
Uniformed officers shall have a copy of the film permit in their possession and are required to confirm that all traffic control signage devices are in place.

Please see attached documents RSA. 3RD ST.pdf
RSA. UPPER GRAND AVE.pdf
Downtown Filming Guidelines 2010.03.01.pdf

Equipment on Location	Type	Quantity	Personnel on Location	Type	Quantity
	5 or 10 ton trucks	3		Cast	10
	Camera cars	1		Crew	65
	Cast/Crew vehicles	60		Extras	10
	Cube Trucks	8		Off-Duty/Retired LAPD Officer(s)	4
	Generator	1			
	Honey Wagons	1			
	Motor Homes	2			
	Picture vehicles	5			
	Process Trailer	1			
	Semi Trucks	2			
	Stakebed Trucks	2			
	Vans	3			

Filming Activities Atmospheric Smoke Effects; Camera in car; Camera on sticks; Car-to-Car; Drive by; Drive ups & away; Driving shots; Equipment on sidewalk & street; Equipment on sidewalk, in curb lane & across street; Exterior MOS; Intermittent pedestrian control; Intermittent traffic control - 2 minutes standard; Precision driving (within or below posted speed limit only); Process Trailer; Running & tow shots.; Wetdown; park bench on sidewalk, camera on center medium, screeching tires;

Jurisdiction **Political:** Los Angeles City - Council District 09
Police: Los Angeles Police Department
Fire: Los Angeles City

Thomas Guide **Page:** 634

Grid: E3

Approvals LOS ANGELES POLICE DEPARTMENT
LOS ANGELES CITY DEPARTMENT OF PUBLIC WORKS

Mark Buck
Janice Takimoto



FilmL.A., Inc.
1201 W. 5th Street, Suite T-800
Los Angeles, CA 90017
t: (213)977-8600 - f: (213)977-8601
www.filmla.com

Summary Information**Location****Location 3 of 4****Page 2 of 2**

Permit Number F00031999-A
Production Company RSA FILMS
Insured Company RSA FILMS
Production Title MERCEDES

Location Manager John Rizzi
Primary Phone Mobile - 310-729-3368
Secondary Phone Office - 310-659-1577

FILMLA. CLOSURES

Joshua Mingo

Coordinator Note RIDER A - RELEASES LOCATION

Parking Base Camp
Location Type : Location

Crew Parking
Location Type : Private Parking Lot

Posting "No Parking" signs B/S Upper Grand, 2nd. to 4th. St.
B/S 3rd. St., Hope St. to Upper Grand

Approximate Footage more than 1800**Log Number** 4547**Date(s)** 10/2/2010 to 10/2/2010**Time(s)** 00:00 to 00:00**Lane / Full Closure** B/S CURB PLUS 1 LANE UPPER GRAND AVE., 2ND ST - 4TH ST**Approximate Footage** 301 - 600**Date(s)** 10/2/2010 to 10/2/2010**Time(s)** 05:00 to 21:00**Lane / Full Closure** B/S CURB PLUS 1 LANE OF 3RD ST., HOPE ST - UPPER GRAND AVE.**Approximate Footage** 0 - 300**Date(s)** 10/2/2010 to 10/2/2010**Time(s)** 05:00 to 21:00



FilmL.A., Inc.
1201 W. 5th Street, Suite T-800
Los Angeles, CA 90017
t: (213)977-8600 - f: (213)977-8601
www.filmla.com

Summary Information**Location****Location 4 of 4****Page 1 of 2**

Permit Number F00031999-A
Production Company RSA FILMS
Insured Company RSA FILMS
Production Title MERCEDES

Location Manager John Rizzi
Primary Phone Mobile - 310-729-3368
Secondary Phone Office - 310-659-1577

Location Address 100 N Main St, Los Angeles, CA, 90012

Location Type Government Building/Facility

Location Description LA CITY JURISDICTION/CALTRANS BUILDING

Film Dates 10/2/2010 - 10/2/2010 06:00 - 21:00

Open or Closed to the Public Closed

Generic Conditions All travel lanes and bike lanes shall be closed per the WATCH manual.
Equipment vehicles may park on one side of street
Must comply with attached conditions
Must Maintain 5' Clearance on Sidewalks/Walkways
No Cast and Crew parking on areas streets.
Number of uniformed officers listed on the permit is a minimum requirement. Permittee remains responsible for deploying a sufficient number of uniformed officers to provide traffic and crowd control to ensure the safety of the film crew and the public.
Uniformed officers shall have a copy of the film permit in their possession and are required to confirm that all traffic control signage devices are in place.

Please see attached documents RSA. CLOSURE ON 1ST ST.pdf
RSA. CLOSURE ON MAIN ST.pdf
Downtown Filming Guidelines 2010.03.01.pdf

Equipment on Location	Type	Quantity	Personnel on Location	Type	Quantity
	5 or 10 ton trucks	3		Cast	10
	Camera cars	1		Crew	65
	Cast/Crew vehicles	60		Extras	10
	Cube Trucks	8		Off-Duty/Retired LAPD Officer(s)	2
	Generator	1			
	Honey Wagons	1			
	Motor Homes	2			
	Picture vehicles	5			
	Process Trailer	1			
	Semi Trucks	2			
	Stakebed Trucks	2			
	Vans	3			

Filming Activities Atmospheric Smoke Effects; Drive by; Drive ups & away; Equipment on sidewalk, in curb lane & across street; Exterior Dialogue; Intermittent pedestrian control; Intermittent traffic control - 2 minutes standard; Wetdown; park bench on sidewalk;; walk and talk ; dolly track on sidewalk, curblane and in closure ;

Jurisdiction **Political:** Los Angeles City - Council District 09 **Police:** Los Angeles Police Department **Fire:** Los Angeles City

Thomas Guide **Page:** 634

Grid: G4

Approvals LOS ANGELES POLICE DEPARTMENT
LOS ANGELES CITY DEPARTMENT OF PUBLIC WORKS

Mark Buck
Janice Takimoto



FilmL.A., Inc.
1201 W. 5th Street, Suite T-800
Los Angeles, CA 90017
t: (213)977-8600 - f: (213)977-8601
www.filmla.com

Summary Information**Location****Location 4 of 4****Page 2 of 2**

Permit Number F00031999-A
Production Company RSA FILMS
Insured Company RSA FILMS
Production Title MERCEDES

Location Manager John Rizzi
Primary Phone Mobile - 310-729-3368
Secondary Phone Office - 310-659-1577

FILMLA. CLOSURES

Joshua Mingo

Coordinator Note RIDER A - RELEASES LOCATION.

Parking Base Camp
Location Type : Location

Crew Parking
Location Type : Private Parking Lot

Posting "No Parking" signs S/S 1ST ST., SPRING ST - LOS ANGELES ST**Approximate Footage** 601 - 900**Log Number** 4548**Date(s)** 10/2/2010 to 10/2/2010**Time(s)** 00:00 to 00:00**Posting "No Parking" signs** E/S MAIN ST., 1ST ST - 2ND ST**Approximate Footage** 301 - 600**Log Number** 4548**Date(s)** 10/2/2010 to 10/2/2010**Time(s)** 00:00 to 00:00**Posting "No Parking" signs** N/S 2ND ST., MAIN ST - LOS ANGELES ST**Approximate Footage** 0 - 300**Log Number** 4548**Date(s)** 10/2/2010 to 10/2/2010**Time(s)** 00:00 to 00:00**Posting "No Parking" signs** B/S MAIN ST., 1ST ST - TEMPLE ST**Approximate Footage** 1501 - 1800**Log Number** 4548**Date(s)** 10/2/2010 to 10/2/2010**Time(s)** 00:00 to 00:00**Lane / Full Closure** S/S CURB PLUS 1 LANE OF 1ST ST., SPRING ST - LOS ANGELES ST**Approximate Footage** 0 - 300**Date(s)** 10/2/2010 to 10/2/2010**Time(s)** 06:00 to 21:00**Lane / Full Closure** E/S CURB PLUS 1 LANE OF MAIN ST., 1ST ST - 2ND ST**Approximate Footage** 0 - 300**Date(s)** 10/2/2010 to 10/2/2010**Time(s)** 06:00 to 21:00

ROAD
WORK
AHEAD

W20-1

RIGHT-
WAY
CLOSED
AHEAD

W20-5

LANE
CLOSED

W1-6 (L)


LANE
CLOSED

C30(CA)

FILM L.A.:
ADRIAN FAYAD





RSA
"MERCEDEZ"

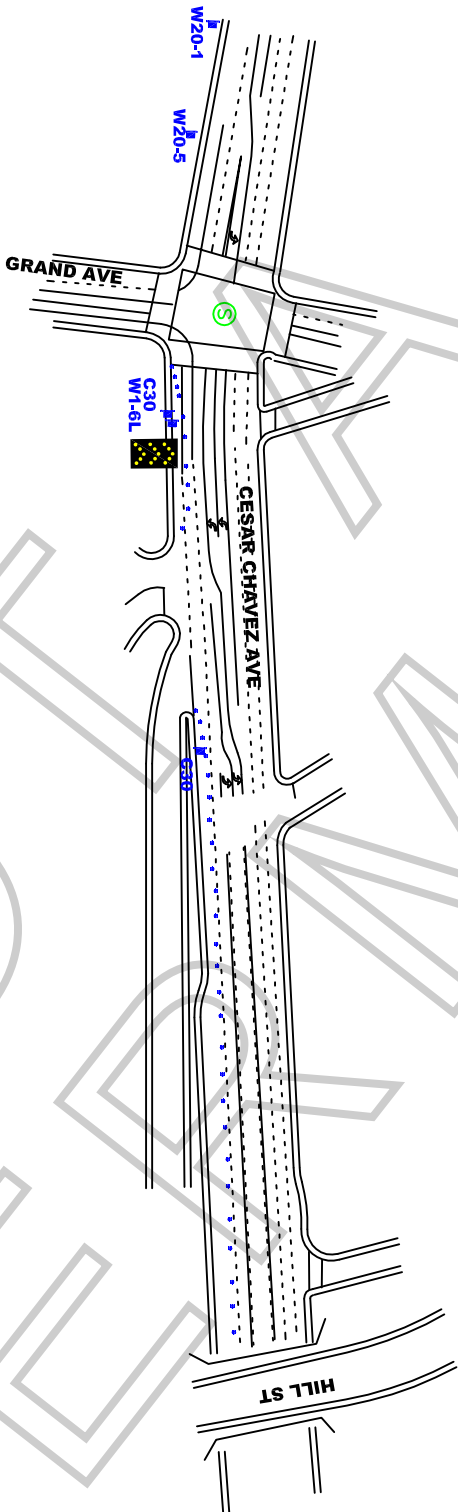

WORK ZONE TRAFFIC CONTROL PLAN GENERAL NOTES

- 1. DATE/TIME: 10-2-10 FROM 05:00 HOURS TO 21:00 HOURS.
- 2. ALL SIGNING, STRIPING, AND TRAFFIC CONTROL DEVICES SHALL CONFORM TO THE (CURRENT) STATE OF CALIFORNIA DEPARTMENT OF TRANSPORTATION (CALTRANS) STANDARD PLANS AND STANDARD SPECIFICATIONS, CALIFORNIA MUTCD, AND ANY ADDENDUMS THERETO, AND AS SHOWN ON THESE PLANS, SYMBOLS AND ABBREVIATIONS USED ARE SHOWN ON CALTRANS STANDARD PLANS A10A&B, A20A-D, AND A24A-E.
- 3. THERE WILL BE NO INTERFERENCE WITH TRAFFIC SIGNALS OR CROSSWALKS.
- 4. CONES WILL BE 28" MINIMUM HEIGHT AND HAVE REFLECTORIZED SLEEVES FOR NIGHT WORK.
- 5. POLICE WILL DIRECT TRAFFIC IF NECESSARY.

JCL BARRIDADE COMPANY 2334 E. EIGHTH ST., CA 90021 Ph: (213) 622-9775 * Fax: (213) 622-9790 CA Lic # 805357 TRAFFIC PLAN DRAWN BY: EDY RAMIREZ Traffic control plan is drawn per MUTCD & 2009 Work Area Traffic Control Handbook	TRAFFIC CONTROL FOR: RSA "MERCEDEZ"	PROJECT LOCATION: CESAR CHAVEZ GRAND AVE & HILL ST CITY OF LOS ANGELES, CA	LOCATION CONTACT: DENISE WHEELER OFFICE# 818.347.9929	Project Date Scale: N.T.S.	Sheet 1 OF 1
---	---	---	---	----------------------------------	-----------------

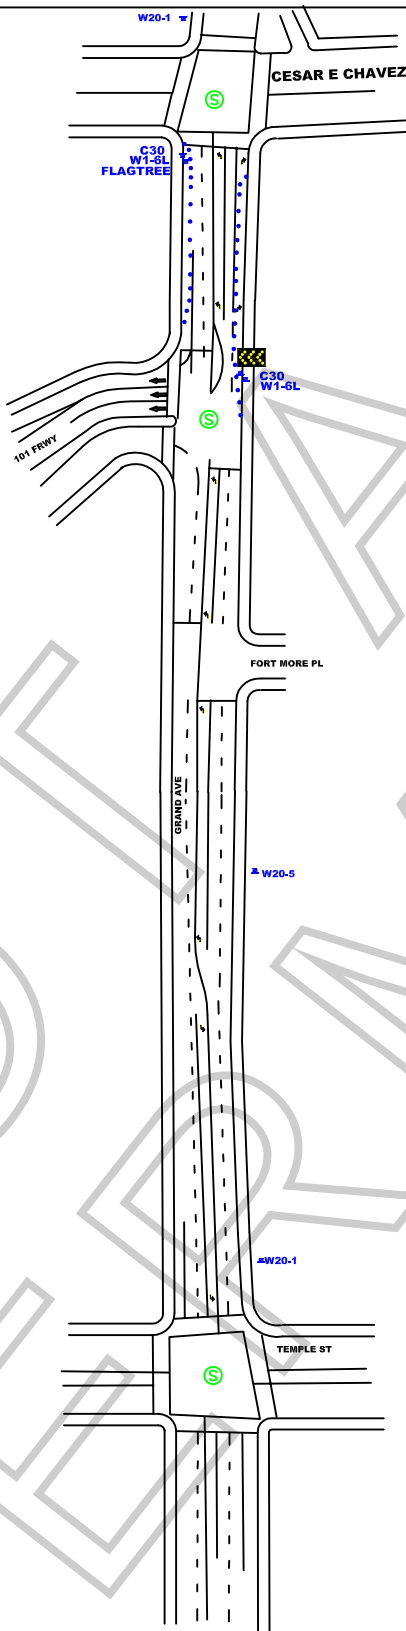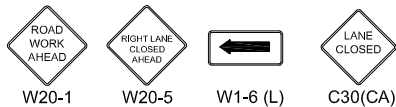

TRAFFIC CONTROL FOR
RSA
"MERCEDEZ"
FILMING

FILM L.A.:
ADRIAN FAYAD

ALL TRAFFIC CONTROL
WILL BE INSTALLED
AND CONFORM TO
THE MUTCD AND WATCH
MINIMUM REQUIREMENTS

WORK ZONE TRAFFIC CONTROL PLAN GENERAL NOTES

1. DATE/TIME: 10-2-10 FROM 05:00 HOURS TO 21:00 HOURS.
2. ALL SIGNING, STRIPING, AND TRAFFIC CONTROL DEVICES SHALL CONFORM TO THE (CURRENT) STATE OF CALIFORNIA DEPARTMENT OF TRANSPORTATION (CALTRANS) STANDARD PLANS AND STANDARD SPECIFICATIONS, CALIFORNIA MUTCD, AND ANY ADDENDUMS THERETO, AND AS SHOWN ON THESE PLANS, SYMBOLS AND ABBREVIATIONS USED ARE SHOWN ON CALTRANS STANDARD PLANS A10A&B, A20A-D, AND A24A-E.
3. THERE WILL BE NO INTERFERENCE WITH TRAFFIC SIGNALS OR CROSSWALKS.
4. CONES WILL BE 28" MINIMUM HEIGHT AND HAVE REFLECTORIZED SLEEVES FOR NIGHT WORK.
5. POLICE WILL DIRECT TRAFFIC IF NECESSARY.

JCL BARRIDADE COMPANY,
2334 E. EIGHTH ST., CA 90021
Ph: (213) 622-9775
Fax: (213) 622-9790
CA Lic # 805357
TRAFFIC PLAN DRAWN BY:
ISMAEL RODRIGUEZ

PROJECT LOCATION:

GRAND AVE
FROM CESAR CHAVEZ S TO 101 FRWY
CITY OF LOS ANGELES, CA

LOCATION CONTACT:

DENISE WHEELER
OFFICE # 818.347.9929

REV#	DATE	REVISION	DESCRIPTION

ROAD WORK AHEAD

ROAD WORK AHEAD


W20-1

W20-5

W1-6 (L)

C30 (CA)



FILM L.A.:
ADRIAN FAYAD

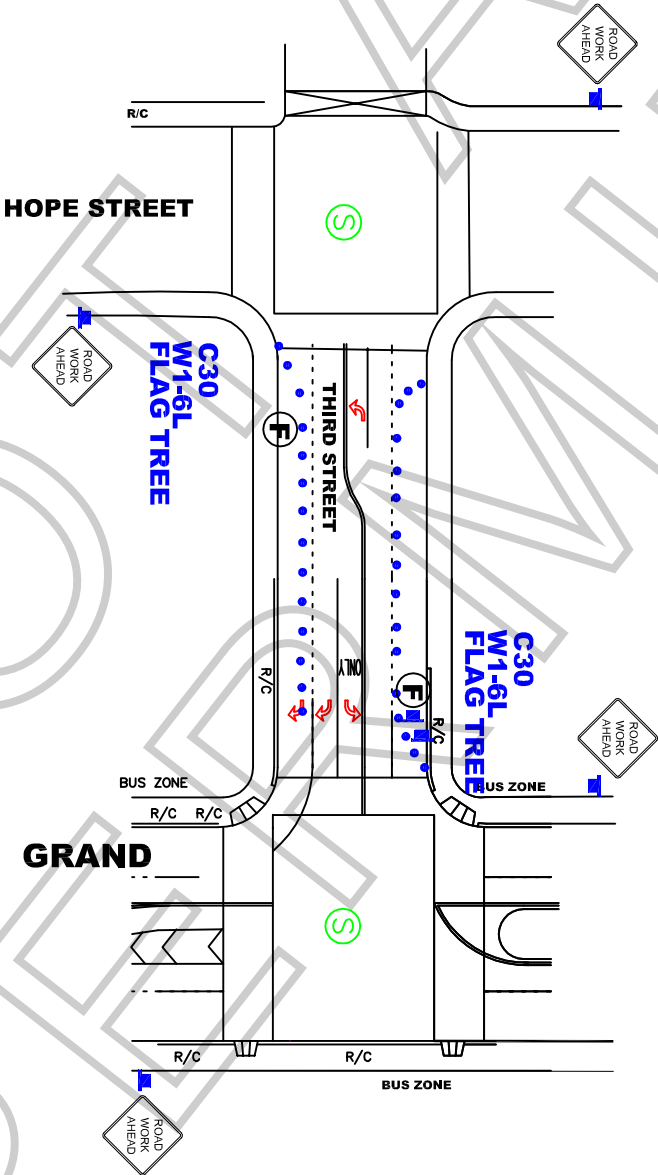

ALL TRAFFIC CONTROL
WILL BE IN ACCORDANCE
WITH THE MUTCD AND CONFORM TO
THE MUTCD AND WATCH
MINIMUM REQUIREMENTS

- 1. DATE/TIME: 10-2-10 FROM 05:00 HOURS TO 21:00 HOURS.**
- 2. ALL SIGNING, STRIPING, AND TRAFFIC CONTROL DEVICES SHALL CONFORM TO THE (CURRENT) STATE OF CALIFORNIA DEPARTMENT OF TRANSPORTATION (CALTRANS) STANDARD PLANS AND STANDARD SPECIFICATIONS, CALIFORNIA MUTCD, AND ANY ADDENDUMS THERETO, AND AS SHOWN ON THESE PLANS, SYMBOLS AND ABBREVIATIONS USED ARE SHOWN ON CALTRANS STANDARD PLANS A10A&B, A20A-D, AND A24A-E.**
- 3. THERE WILL BE NO INTERFERENCE WITH TRAFFIC SIGNALS OR CROSSWALKS.**
- 4. CONES WILL BE 28" MINIMUM HEIGHT AND HAVE REFLECTORIZED SLEEVES FOR NIGHT WORK.**
- 5. POLICE WILL DIRECT TRAFFIC IF NECESSARY.**

JCL BARRICADE COMPANY 2394 E. EIGHTH ST., CA 90021 Ph: (213) 622-9775 * Fax: (213) 622-9790 CA Lic # 805357 TRAFFIC PLAN DRAWN BY: ISMAEL RODRIGUEZ 2009 Work Area Traffic Control Handbook		TRAFFIC CONTROL FOR: RSA 'MERCEDES'		PROJECT LOCATION: 3RD STREET FROM HOPE ST & GRAND AVE CITY OF LOS ANGELES, CA		LOCATION CONTACT: DENISE WHEELER OFFICE # 818.347.9929		REV#	DATE	REVISION DESCRIPTION

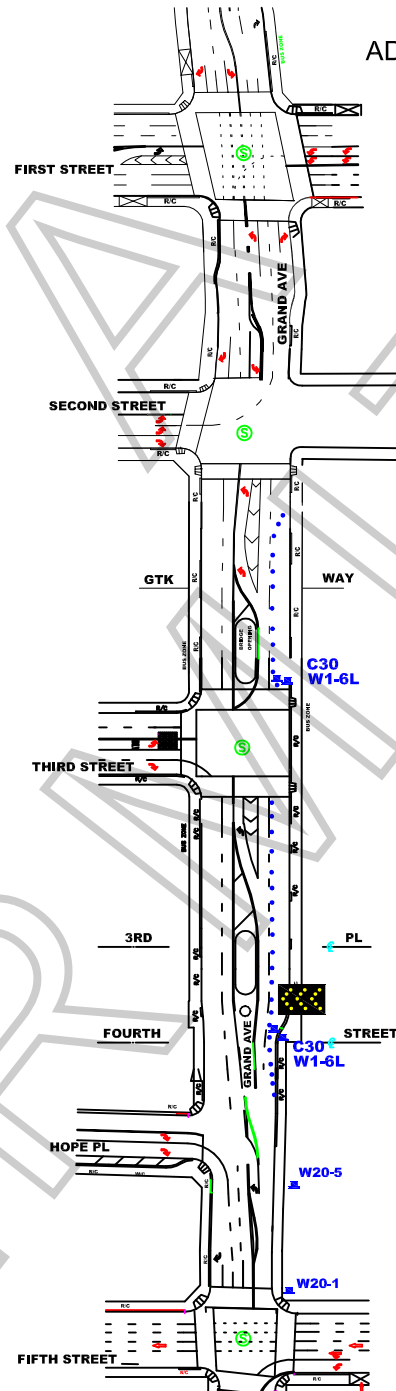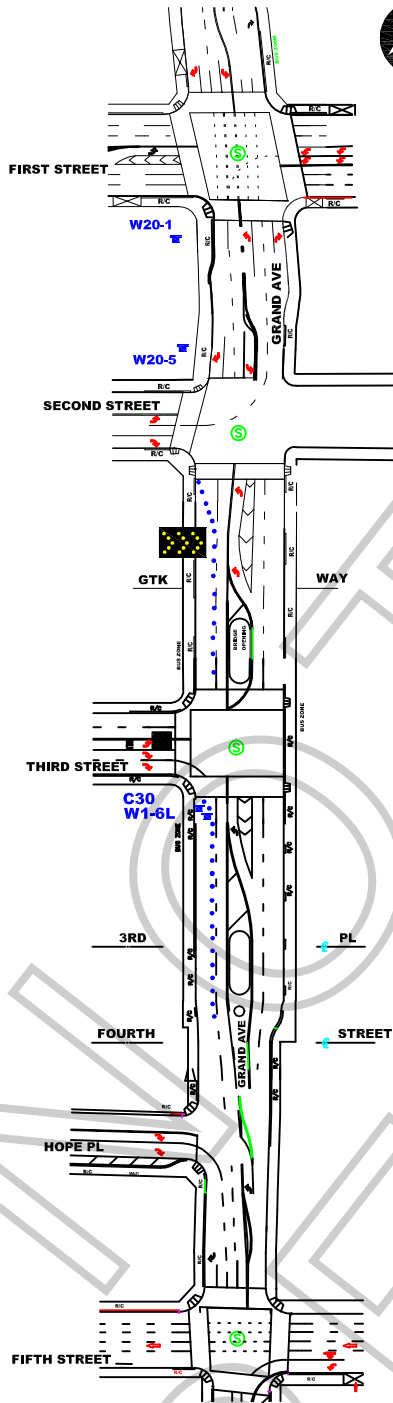FILM L.A.:
ADRIAN FAYADALL TRAFFIC CONTROL
WILL BE INSTALLED
AND CONFORM TO
THE MUTCD AND WATCH
MINIMUM REQUIREMENTS**WORK ZONE TRAFFIC CONTROL PLAN GENERAL NOTES**

1. DATE/TIME: 10-2-10 FROM 05:00 HOURS TO 21:00 HOURS.
2. ALL SIGNING, STRIPING, AND TRAFFIC CONTROL DEVICES SHALL CONFORM TO THE (CURRENT) STATE OF CALIFORNIA DEPARTMENT OF TRANSPORTATION (CALTRANS) STANDARD PLANS AND STANDARD SPECIFICATIONS, CALIFORNIA MUTCD, AND ANY ADDENDUMS THERETO, AND AS SHOWN ON THESE PLANS, SYMBOLS AND ABBREVIATIONS USED ARE SHOWN ON CALTRANS STANDARD PLANS A10A&B, A20A-D, AND A24A-E.
3. THERE WILL BE NO INTERFERENCE WITH TRAFFIC SIGNALS OR CROSSWALKS.
4. CONES WILL BE 28" MINIMUM HEIGHT AND HAVE REFLECTORIZED SLEEVES FOR NIGHT WORK.
5. POLICE WILL DIRECT TRAFFIC IF NECESSARY.

JCL BARRICADE COMPANY,
2334 E. EIGHTH ST., CA 90021
Ph: (213) 622-9775
Fax: (213) 622-9790
CA Lic # 805357
TRAFFIC PLAN DRAWN BY:
ISMAEL RODRIGUEZ

PROJECT LOCATION:

GRAND AVE
2ND ST TO 4TH ST
CITY OF LOS ANGELES, CA

LOCATION CONTACT:

DENISE WHEELER
OFFICE # 818.347.9929

REV#	DATE	REVISION	DESCRIPTION

SPECIAL CONDITIONS FOR LOCATION FILMING IN DOWNTOWN LOS ANGELES
(Standard Filming Requirements continue to apply where not superseded below)

1. DEFINITION OF TERMS

a. Downtown Los Angeles, for the purposes of these conditions, shall be defined as the area North to South from the 101 Freeway to the 10 Freeway; East to West from the Los Angeles River to the 110 Freeway.

b. The Downtown Los Angeles Neighborhood Council boundaries (DLANC boundaries), for the purpose of these conditions, shall be defined as bordered on the North and East at the 101 Freeway from the 110 Freeway east to Los Angeles Street, south to 4th Street, east to Alameda Street, south to 7th Street, east to the Los Angeles River; on the South by the 10 Freeway from the 110 Freeway to the Los Angeles River; on the West by 110 Freeway from the 10 Freeway to the 101 Freeway. (This area is the same area as defined above as Downtown Los Angeles, but excludes the Little Tokyo and Arts District neighborhoods.)

c. Residential buildings shall be defined as any building with legal residential occupants (mixed-use, adaptive reuse, artist-in-residence (A.I.R.), SROs, residential hotels, condominiums and apartment buildings). DLANC will maintain an accurate and contemporary listing of all residential buildings showing a 100-foot radius from each building so as to identify any areas both inside and outside of that radius.

d. The Broadway Entertainment District (aka Broadway Theatre District), for the purposes of these Conditions, shall be defined north to south as Broadway from 3rd Street to Olympic Boulevard, and east to west from Frank Court to Lindley Place (aka St. Vincent Alley Court), or the equivalent mid-block point to either of these alleys where the alley is not present, including any theater loading facilities, defined as any public or private surface parking lot, parking garage, public street or curb area adjacent to, or utilized by, a theater. If, in the future, the City adopts an ordinance with regulations governing filming in this area, such regulations shall supersede these Filming Conditions.

e. The Old Bank District residential overlay, for the purposes of these Conditions, shall be defined as the area bound by South Spring St., West 5th St., West 4th St., and Verdin Pl.

2. FILMING STANDARD HOURS AND DAYS

a. Filming activity, or any production-related activity including but not limited to activities such as base camps, catering, generators, etc., within the **DLANC boundaries** is restricted to the hours of 6:00 a.m. to 11:00 p.m. within a 100-foot radius of any residential building. Filming activity in the **Broadway Entertainment District** is restricted to the hours of 6:00 a.m. to Midnight within a 50-foot radius of any residential building. **Old Bank District** is restricted to the hours of 7:00 a.m. to 10:00 p.m. within a 100-foot radius of any residential building. No extension of the standard filming hours for

filming or any disruptive production-related activity shall be allowed until a signature survey has been properly submitted. Proof of signature surveys shall be made available to DLANC upon request.

b. No film permits may be issued along Main and Spring Streets from 2nd to 9th Streets, or on any block of 2nd through 9th Streets between Los Angeles and Spring during the Downtown Art Walk, currently held on the second Thursday of each month. Filming inside of private buildings or entirely on private property during this time is permitted so long as there are no external impacts.

c. No filming may be conducted in close proximity to major public events anywhere in Downtown Los Angeles as permitted by the LAPD, or identified with 30 days notice to the City's Designated Film Permit Contractor by DLANC. Film permits may be considered in light of major public events on a case-by-case basis so long as their issuance will not cause further disruption to Downtown businesses and residents during such events.

3. RESIDENTIAL AND MERCHANT PROTECTIONS IN THE DLANC BOUNDARIES

a. A film permit may include no more than 300 feet of curb lane per city block for the parking of film production vehicles, crew or equipment. Requests for additional amounts of curb lane shall require a signature survey. The **Broadway Entertainment District** is exempt from this restriction.

b. Production personnel (and equipment utilized by the production company) shall not block the sidewalk area in front of an open commercial business or a residential building, including residential patios, windows, doorways, or entryways, unless the production company has secured the permission of the merchant and/or property owner. Where the commercial business is one that is primarily open in the evening and nighttime hours, the production company, their cast and crew may not block the access to and signage of such establishment (as seen from the street), without permission of the merchant and/or property owner during the hours of operation of the business.

c. Customers, employees, residents, and guests of affected properties shall be allowed free ingress/egress to all buildings, merchants, and parking facilities. Arrangements shall be made to ensure access to deliveries, trash pickup, residential move-in/move-out, and vendor access to the properties/merchants during productions.

d. All commercial businesses must prominently post hours of operation and contact phone numbers, and residential buildings must have a designated contact person authorized to give permission. Special events held by commercial businesses, outside of normal business hours, must also be posted in advance, and production companies must provide full access and visibility during such events.

4. NOISE, FUMES, AND LIGHTING WITHIN THE DLANC BOUNDARIES

a. Generators, portable toilets or toilet vehicles, and outdoor food preparation using charcoal or gas grills must be a minimum of 50 feet (horizontally) from any residential window or entrance. If it is physically impossible for a generator to be a minimum of 50 feet from residential windows or entrances, the generator shall be placed as far away as possible and vented away from residential windows and entrances. However, under no circumstances shall a generator be placed directly underneath a residential window.

b. Film productions must focus lighting on the filming area only and make every effort to shield the lighting from adjacent properties, pedestrians, and patrons of commercial businesses at all times. Exceptional lighting (e.g., Musco and Bebee lighting) outside of regular filming hours shall not be allowed without a signature survey of the affected merchants and/or property owners. **Signature survey shall be required for Exceptional lighting within the Old Bank District between the hours of 6:00 p.m. and 6:00 a.m.** Under no circumstances shall lighting be directed onto oncoming traffic.

c. Film production companies are required to completely remove all trash, food, and cardboard boxes, etc. from the general vicinity at the end of each filming day. Film production companies will be held responsible for the actions of catering companies they employ to provide food for the cast and crew.

5. SPECIAL REQUESTS AND EXCEPTIONS REVIEW AND NOTIFICATION WITHIN THE DLANC BOUNDARIES

a. Helicopters shall not be granted permits for landing at non-certified helipads before and after approved filming hours. All aerial filming productions must provide upon request a copy of an approved FAA Form 7711-2, or other official waiver, along with a copy of the briefing on the flight operations for all participating persons or property.

b. No film permit shall be construed as a waiver of 14 CFR § 91.119, 14 CFR § 91.515(a) or 14 CFR § 91.303(e), dictating federal flight altitude regulations, for purposes of non-participating persons or property (see attachment).

c. Notification beyond the standard 500-foot radius will be made to affected residents and merchants for high impact activity that is likely to cause interference with adjacent properties of people such as car chases, simulated gun fire, explosions, screams for help and other loud noises, helicopter activity, road closures or other such exceptional activities that might cause a police response to the filming location. High impact filming activity must be preceded by notifications at least two days in advance. The City's Designated Film Permit Contractor or the production company shall consult a designated DLANC representative when an applicant requests a permit for high impact filming activity with less than two days notice.

d. Due to the location of building air intake systems on Lower Grand Avenue, no special effects, including smoke, steam or fog, may occur in that area without first obtaining

clearance from the appropriate building contacts and maintenance engineers. Contact must be made at least 48 hours prior to the proposed effect(s).

6. FILMING-RELATED CONGESTION WITHIN THE DLANC BOUNDARIES

a. The City's Designated Film Permit Contractor will ensure that the impact from filming at recurrently used locations is minimized to the affected residents and businesses.

b. In rush hour restricted lanes, as designated by LADOT, no Intermittent Traffic Control (ITC) shall be permitted during Rush Hours (7:00 a.m. – 9:00 a.m. and 4:00 p.m. – 7:00 p.m., Monday through Friday). No simultaneous closures or ITC of both the Second and Third Street Tunnels will be permitted.

c. Production companies shall request the posting of "no parking" signs, lane or street closures with LADOT for the day(s) that they are "on site" only. When closures are not necessary for the day(s) requested, production companies shall report the changes to the City's Designated Film Permit Contractor, who shall notify LADOT, who must revise and/or remove parking signs, as necessary.

d. Production companies must provide adequate detour and directional signage when street closures are in place, conforming to current LADOT standards and practices. Detour routes must accommodate large, semi and tractor trailer trucks and public transit vehicles.

7. ENFORCEMENT OF CONDITIONS

a. In accordance with the terms of their work permit issued from LAPD, off-duty or retired police officers must, upon reporting to a work site, review and ensure compliance with conditions outlined on the filming permit. Officers shall ensure compliance with arrival and departure time, and shall not allow any activity or conduct that is in violation of local or state law, nor allow any filming condition that is not authorized by the permit. Variations from the requirements of the permit are not allowed unless approved by an authorized representative of the City's Designated Film Permit Contractor.

ATTACHMENT

(Note: The following are the most current federal flight altitude regulations as of November 2007. The regulations could change at any time.)

§ 91.119 Minimum safe altitudes: General.

Except when necessary for takeoff or landing, no person may operate an aircraft below the following altitudes:

- (a) Anywhere. An altitude allowing, if a power unit fails, an emergency landing without undue hazard to persons or property on the surface.
- (b) Over congested areas. Over any congested area of a city, town, or settlement, or over any open air assembly of persons, an altitude of 1,000 feet above the highest obstacle within a horizontal radius of 2,000 feet of the aircraft.
- (c) Over other than congested areas. An altitude of 500 feet above the surface, except over open water or sparsely populated areas. In those cases, the aircraft may not be operated closer than 500 feet to any person, vessel, vehicle, or structure.
- (d) Helicopters. Helicopters may be operated at less than the minimums prescribed in paragraph (b) or (c) of this section if the operation is conducted without hazard to persons or property on the surface. In addition, each person operating a helicopter shall comply with any routes or altitudes specifically prescribed for helicopters by the Administrator.

§ 91.515 Flight altitude rules.

- (a) Notwithstanding §91.119, and except as provided in paragraph (b) of this section, no person may operate an airplane under VFR at less than—
 - (1) One thousand feet above the surface, or 1,000 feet from any mountain, hill, or other obstruction to flight, for day operations; and
 - (2) The altitudes prescribed in §91.177, for night operations.


§ 91.303 Aerobatic flight.

No person may operate an aircraft in aerobatic flight—

- (a) Over any congested area of a city, town, or settlement;
- (b) Over an open air assembly of persons;
- (c) Within the lateral boundaries of the surface areas of Class B, Class C, Class D, or Class E airspace designated for an airport;
- (d) Within 4 nautical miles of the center line of any Federal airway;
- (e) Below an altitude of 1,500 feet above the surface; or
- (f) When flight visibility is less than 3 statute miles.


For the purposes of this section, aerobatic flight means an intentional maneuver involving an abrupt change in an aircraft's attitude, an abnormal attitude, or abnormal acceleration, not necessary for normal flight.

[Doc. No. 18834, 54 FR 34308, Aug. 18, 1989, as amended by Amdt. 91– 227, 56 FR 65661, Dec. 17, 1991]

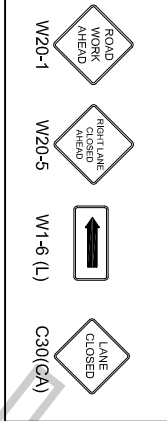

FILM LA:
ADRIAN FAYAD

ALL TRAFFIC CONTROL
WILL BE INSTALLED
AND CONFORM TO
THE MUTCD AND WATCH
MINIMUM REQUIREMENTS

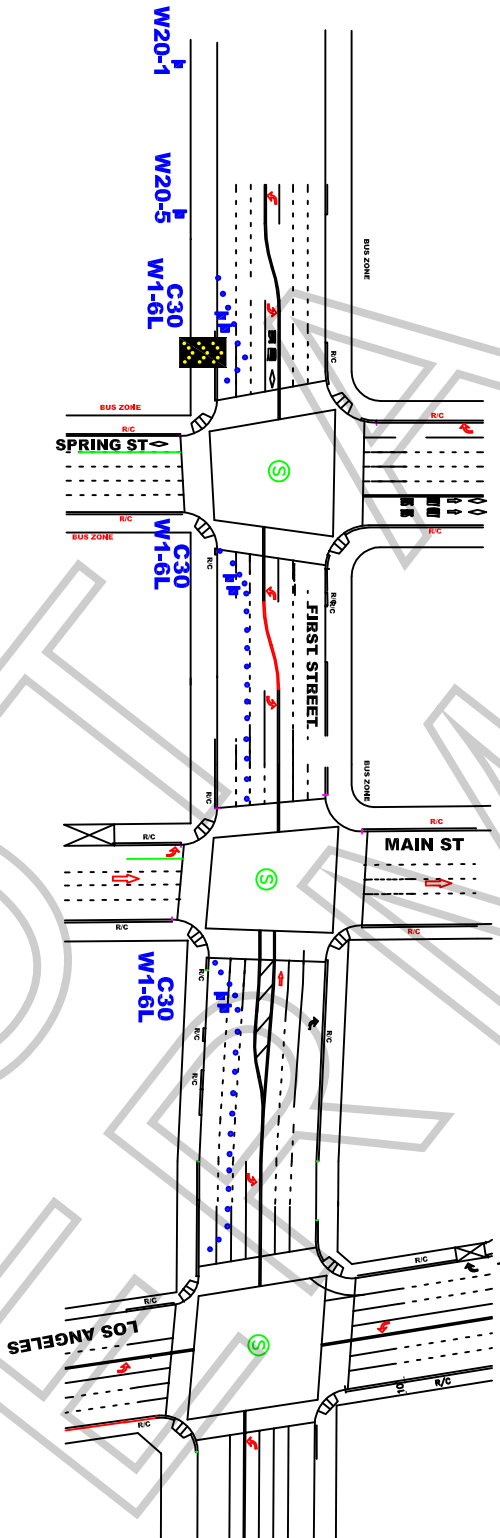

WORK ZONE TRAFFIC CONTROL PLAN GENERAL NOTES

- 1. DATE/TIME: 10-2-10 FROM 06:00 HOURS TO 21:00 HOURS.
- 2. ALL SIGNING, STRIPING, AND TRAFFIC CONTROL DEVICES SHALL CONFORM TO THE (CURRENT) STATE OF CALIFORNIA DEPARTMENT OF TRANSPORTATION (CALTRANS) STANDARD PLANS AND STANDARD SPECIFICATIONS, CALIFORNIA MUTCD, AND ANY ADDENDUMS THERETO, AND AS SHOWN ON THESE PLANS, SYMBOLS AND ABBREVIATIONS USED ARE SHOWN ON CALTRANS STANDARD PLANS A10A&B, A20A-D, AND A24A-E.
- 3. THERE WILL BE NO INTERFERENCE WITH TRAFFIC SIGNALS OR CROSSWALKS.
- 4. CONES WILL BE 28" MINIMUM HEIGHT AND HAVE REFLECTORIZED SLEEVES FOR NIGHT WORK.
- 5. POLICE WILL DIRECT TRAFFIC IF NECESSARY.

JCL BARRIADA COMPANY 2394 E. EIGHTH ST., CA 90021 Ph: (213) 622-9775 * Fax: (213) 622-9790 CA Lic # 805357 TRAFFIC PLAN DRAWN BY: ISMAEL RODRIGUEZ Traffic control plan is drawn per MUTCD & 2006 Work Area Traffic Control Handbook		TRAFFIC CONTROL FOR: RSA "MERCEDEZ"		PROJECT LOCATION: 1ST STREET LOS ANGELES ST TO SPRING ST CITY OF LOS ANGELES, CA		LOCATION CONTACT: DENISE WHEELER Ph: 818.347.9929		REV#	DATE	REVISION DESCRIPTION



W20-1



W20-5



W1-6 (L)



C30(CA)



FLASHING ARROW SIGN (FAS)

• **28" TRAFFIC CONE**

▲ **TYPE II BARRICADE WITH SIGN**

FILM LA:
ADRIAN FAYAD



FIRST STREET

SECOND STREET

MAIN STREET

C30
C30
W1-6L

C30
C30
W1-6L

C30
W1-6L

W20-5

W20-1

SIGN PLACEMENT
WILL BE
ACCORDING TO
THE MUTCD
MINIMUM
RECOMMENDATION

ALL TRAFFIC CONTROL
WILL BE INSTALLED
AND CONFORM TO
THE MUTCD AND WATCH
MINIMUM REQUIREMENTS

WORK ZONE TRAFFIC CONTROL PLAN GENERAL NOTES

1. DATE/TIME: 10-2-10 FROM 06:00 HOURS TO 21:00 HOURS.
2. ALL SIGNING, STRIPING, AND TRAFFIC CONTROL DEVICES SHALL CONFORM TO THE (CURRENT) STATE OF CALIFORNIA DEPARTMENT OF TRANSPORTATION (CALTRANS) STANDARD PLANS AND STANDARD SPECIFICATIONS, CALIFORNIA MUTCD, AND ANY ADDENDUMS THERETO, AND AS SHOWN ON THESE PLANS, SYMBOLS AND ABBREVIATIONS USED ARE SHOWN ON CALTRANS STANDARD PLANS A10A&B, A20A-D, AND A24A-E.
3. THERE WILL BE NO INTERFERENCE WITH TRAFFIC SIGNALS OR CROSSWALKS.
4. CONES WILL BE 28" MINIMUM HEIGHT AND HAVE REFLECTORIZED SLEEVES FOR NIGHT WORK.
5. POLICE WILL DIRECT TRAFFIC IF NECESSARY.

JCL BARRICADE COMPANY,
2334 E. EIGHTH ST., CA 90021
Ph: (213) 622-9775
Fax: (213) 622-9790
CA Lic # 805357
TRAFFIC PLAN DRAWN BY:
ISMAEL RODRIGUEZ

PROJECT LOCATION:
MAIN STREET
FROM 2ND ST TO 1ST STREET
CITY OF LOS ANGELES, CA

LOCATION CONTACT:
DENISE WHEELER
OFFICE # 818.347.9929

REV#	DATE	REVISION	DESCRIPTION

SPECIAL CONDITIONS FOR LOCATION FILMING IN DOWNTOWN LOS ANGELES
(Standard Filming Requirements continue to apply where not superseded below)

1. DEFINITION OF TERMS

a. Downtown Los Angeles, for the purposes of these conditions, shall be defined as the area North to South from the 101 Freeway to the 10 Freeway; East to West from the Los Angeles River to the 110 Freeway.

b. The Downtown Los Angeles Neighborhood Council boundaries (DLANC boundaries), for the purpose of these conditions, shall be defined as bordered on the North and East at the 101 Freeway from the 110 Freeway east to Los Angeles Street, south to 4th Street, east to Alameda Street, south to 7th Street, east to the Los Angeles River; on the South by the 10 Freeway from the 110 Freeway to the Los Angeles River; on the West by 110 Freeway from the 10 Freeway to the 101 Freeway. (This area is the same area as defined above as Downtown Los Angeles, but excludes the Little Tokyo and Arts District neighborhoods.)

c. Residential buildings shall be defined as any building with legal residential occupants (mixed-use, adaptive reuse, artist-in-residence (A.I.R.), SROs, residential hotels, condominiums and apartment buildings). DLANC will maintain an accurate and contemporary listing of all residential buildings showing a 100-foot radius from each building so as to identify any areas both inside and outside of that radius.

d. The Broadway Entertainment District (aka Broadway Theatre District), for the purposes of these Conditions, shall be defined north to south as Broadway from 3rd Street to Olympic Boulevard, and east to west from Frank Court to Lindley Place (aka St. Vincent Alley Court), or the equivalent mid-block point to either of these alleys where the alley is not present, including any theater loading facilities, defined as any public or private surface parking lot, parking garage, public street or curb area adjacent to, or utilized by, a theater. If, in the future, the City adopts an ordinance with regulations governing filming in this area, such regulations shall supersede these Filming Conditions.

e. The Old Bank District residential overlay, for the purposes of these Conditions, shall be defined as the area bound by South Spring St., West 5th St., West 4th St., and Verdin Pl.

2. FILMING STANDARD HOURS AND DAYS

a. Filming activity, or any production-related activity including but not limited to activities such as base camps, catering, generators, etc., within the **DLANC boundaries** is restricted to the hours of 6:00 a.m. to 11:00 p.m. within a 100-foot radius of any residential building. Filming activity in the **Broadway Entertainment District** is restricted to the hours of 6:00 a.m. to Midnight within a 50-foot radius of any residential building. **Old Bank District** is restricted to the hours of 7:00 a.m. to 10:00 p.m. within a 100-foot radius of any residential building. No extension of the standard filming hours for

filming or any disruptive production-related activity shall be allowed until a signature survey has been properly submitted. Proof of signature surveys shall be made available to DLANC upon request.

b. No film permits may be issued along Main and Spring Streets from 2nd to 9th Streets, or on any block of 2nd through 9th Streets between Los Angeles and Spring during the Downtown Art Walk, currently held on the second Thursday of each month. Filming inside of private buildings or entirely on private property during this time is permitted so long as there are no external impacts.

c. No filming may be conducted in close proximity to major public events anywhere in Downtown Los Angeles as permitted by the LAPD, or identified with 30 days notice to the City's Designated Film Permit Contractor by DLANC. Film permits may be considered in light of major public events on a case-by-case basis so long as their issuance will not cause further disruption to Downtown businesses and residents during such events.

3. RESIDENTIAL AND MERCHANT PROTECTIONS IN THE DLANC BOUNDARIES

a. A film permit may include no more than 300 feet of curb lane per city block for the parking of film production vehicles, crew or equipment. Requests for additional amounts of curb lane shall require a signature survey. The **Broadway Entertainment District** is exempt from this restriction.

b. Production personnel (and equipment utilized by the production company) shall not block the sidewalk area in front of an open commercial business or a residential building, including residential patios, windows, doorways, or entryways, unless the production company has secured the permission of the merchant and/or property owner. Where the commercial business is one that is primarily open in the evening and nighttime hours, the production company, their cast and crew may not block the access to and signage of such establishment (as seen from the street), without permission of the merchant and/or property owner during the hours of operation of the business.

c. Customers, employees, residents, and guests of affected properties shall be allowed free ingress/egress to all buildings, merchants, and parking facilities. Arrangements shall be made to ensure access to deliveries, trash pickup, residential move-in/move-out, and vendor access to the properties/merchants during productions.

d. All commercial businesses must prominently post hours of operation and contact phone numbers, and residential buildings must have a designated contact person authorized to give permission. Special events held by commercial businesses, outside of normal business hours, must also be posted in advance, and production companies must provide full access and visibility during such events.

4. NOISE, FUMES, AND LIGHTING WITHIN THE DLANC BOUNDARIES

a. Generators, portable toilets or toilet vehicles, and outdoor food preparation using charcoal or gas grills must be a minimum of 50 feet (horizontally) from any residential window or entrance. If it is physically impossible for a generator to be a minimum of 50 feet from residential windows or entrances, the generator shall be placed as far away as possible and vented away from residential windows and entrances. However, under no circumstances shall a generator be placed directly underneath a residential window.

b. Film productions must focus lighting on the filming area only and make every effort to shield the lighting from adjacent properties, pedestrians, and patrons of commercial businesses at all times. Exceptional lighting (e.g., Musco and Bebee lighting) outside of regular filming hours shall not be allowed without a signature survey of the affected merchants and/or property owners. **Signature survey shall be required for Exceptional lighting within the Old Bank District between the hours of 6:00 p.m. and 6:00 a.m.** Under no circumstances shall lighting be directed onto oncoming traffic.

c. Film production companies are required to completely remove all trash, food, and cardboard boxes, etc. from the general vicinity at the end of each filming day. Film production companies will be held responsible for the actions of catering companies they employ to provide food for the cast and crew.

5. SPECIAL REQUESTS AND EXCEPTIONS REVIEW AND NOTIFICATION WITHIN THE DLANC BOUNDARIES

a. Helicopters shall not be granted permits for landing at non-certified helipads before and after approved filming hours. All aerial filming productions must provide upon request a copy of an approved FAA Form 7711-2, or other official waiver, along with a copy of the briefing on the flight operations for all participating persons or property.

b. No film permit shall be construed as a waiver of 14 CFR § 91.119, 14 CFR § 91.515(a) or 14 CFR § 91.303(e), dictating federal flight altitude regulations, for purposes of non-participating persons or property (see attachment).

c. Notification beyond the standard 500-foot radius will be made to affected residents and merchants for high impact activity that is likely to cause interference with adjacent properties of people such as car chases, simulated gun fire, explosions, screams for help and other loud noises, helicopter activity, road closures or other such exceptional activities that might cause a police response to the filming location. High impact filming activity must be preceded by notifications at least two days in advance. The City's Designated Film Permit Contractor or the production company shall consult a designated DLANC representative when an applicant requests a permit for high impact filming activity with less than two days notice.

d. Due to the location of building air intake systems on Lower Grand Avenue, no special effects, including smoke, steam or fog, may occur in that area without first obtaining

clearance from the appropriate building contacts and maintenance engineers. Contact must be made at least 48 hours prior to the proposed effect(s).

6. FILMING-RELATED CONGESTION WITHIN THE DLANC BOUNDARIES

a. The City's Designated Film Permit Contractor will ensure that the impact from filming at recurrently used locations is minimized to the affected residents and businesses.

b. In rush hour restricted lanes, as designated by LADOT, no Intermittent Traffic Control (ITC) shall be permitted during Rush Hours (7:00 a.m. – 9:00 a.m. and 4:00 p.m. – 7:00 p.m., Monday through Friday). No simultaneous closures or ITC of both the Second and Third Street Tunnels will be permitted.

c. Production companies shall request the posting of "no parking" signs, lane or street closures with LADOT for the day(s) that they are "on site" only. When closures are not necessary for the day(s) requested, production companies shall report the changes to the City's Designated Film Permit Contractor, who shall notify LADOT, who must revise and/or remove parking signs, as necessary.

d. Production companies must provide adequate detour and directional signage when street closures are in place, conforming to current LADOT standards and practices. Detour routes must accommodate large, semi and tractor trailer trucks and public transit vehicles.

7. ENFORCEMENT OF CONDITIONS

a. In accordance with the terms of their work permit issued from LAPD, off-duty or retired police officers must, upon reporting to a work site, review and ensure compliance with conditions outlined on the filming permit. Officers shall ensure compliance with arrival and departure time, and shall not allow any activity or conduct that is in violation of local or state law, nor allow any filming condition that is not authorized by the permit. Variations from the requirements of the permit are not allowed unless approved by an authorized representative of the City's Designated Film Permit Contractor.

ATTACHMENT

(Note: The following are the most current federal flight altitude regulations as of November 2007. The regulations could change at any time.)

§ 91.119 Minimum safe altitudes: General.

Except when necessary for takeoff or landing, no person may operate an aircraft below the following altitudes:

- (a) Anywhere. An altitude allowing, if a power unit fails, an emergency landing without undue hazard to persons or property on the surface.
- (b) Over congested areas. Over any congested area of a city, town, or settlement, or over any open air assembly of persons, an altitude of 1,000 feet above the highest obstacle within a horizontal radius of 2,000 feet of the aircraft.
- (c) Over other than congested areas. An altitude of 500 feet above the surface, except over open water or sparsely populated areas. In those cases, the aircraft may not be operated closer than 500 feet to any person, vessel, vehicle, or structure.
- (d) Helicopters. Helicopters may be operated at less than the minimums prescribed in paragraph (b) or (c) of this section if the operation is conducted without hazard to persons or property on the surface. In addition, each person operating a helicopter shall comply with any routes or altitudes specifically prescribed for helicopters by the Administrator.

§ 91.515 Flight altitude rules.

- (a) Notwithstanding §91.119, and except as provided in paragraph (b) of this section, no person may operate an airplane under VFR at less than—
 - (1) One thousand feet above the surface, or 1,000 feet from any mountain, hill, or other obstruction to flight, for day operations; and
 - (2) The altitudes prescribed in §91.177, for night operations.

§ 91.303 Aerobatic flight.

No person may operate an aircraft in aerobatic flight—

- (a) Over any congested area of a city, town, or settlement;
- (b) Over an open air assembly of persons;
- (c) Within the lateral boundaries of the surface areas of Class B, Class C, Class D, or Class E airspace designated for an airport;
- (d) Within 4 nautical miles of the center line of any Federal airway;
- (e) Below an altitude of 1,500 feet above the surface; or
- (f) When flight visibility is less than 3 statute miles.

For the purposes of this section, aerobatic flight means an intentional maneuver involving an abrupt change in an aircraft's attitude, an abnormal attitude, or abnormal acceleration, not necessary for normal flight.

[Doc. No. 18834, 54 FR 34308, Aug. 18, 1989, as amended by Amdt. 91– 227, 56 FR 65661, Dec. 17, 1991]